


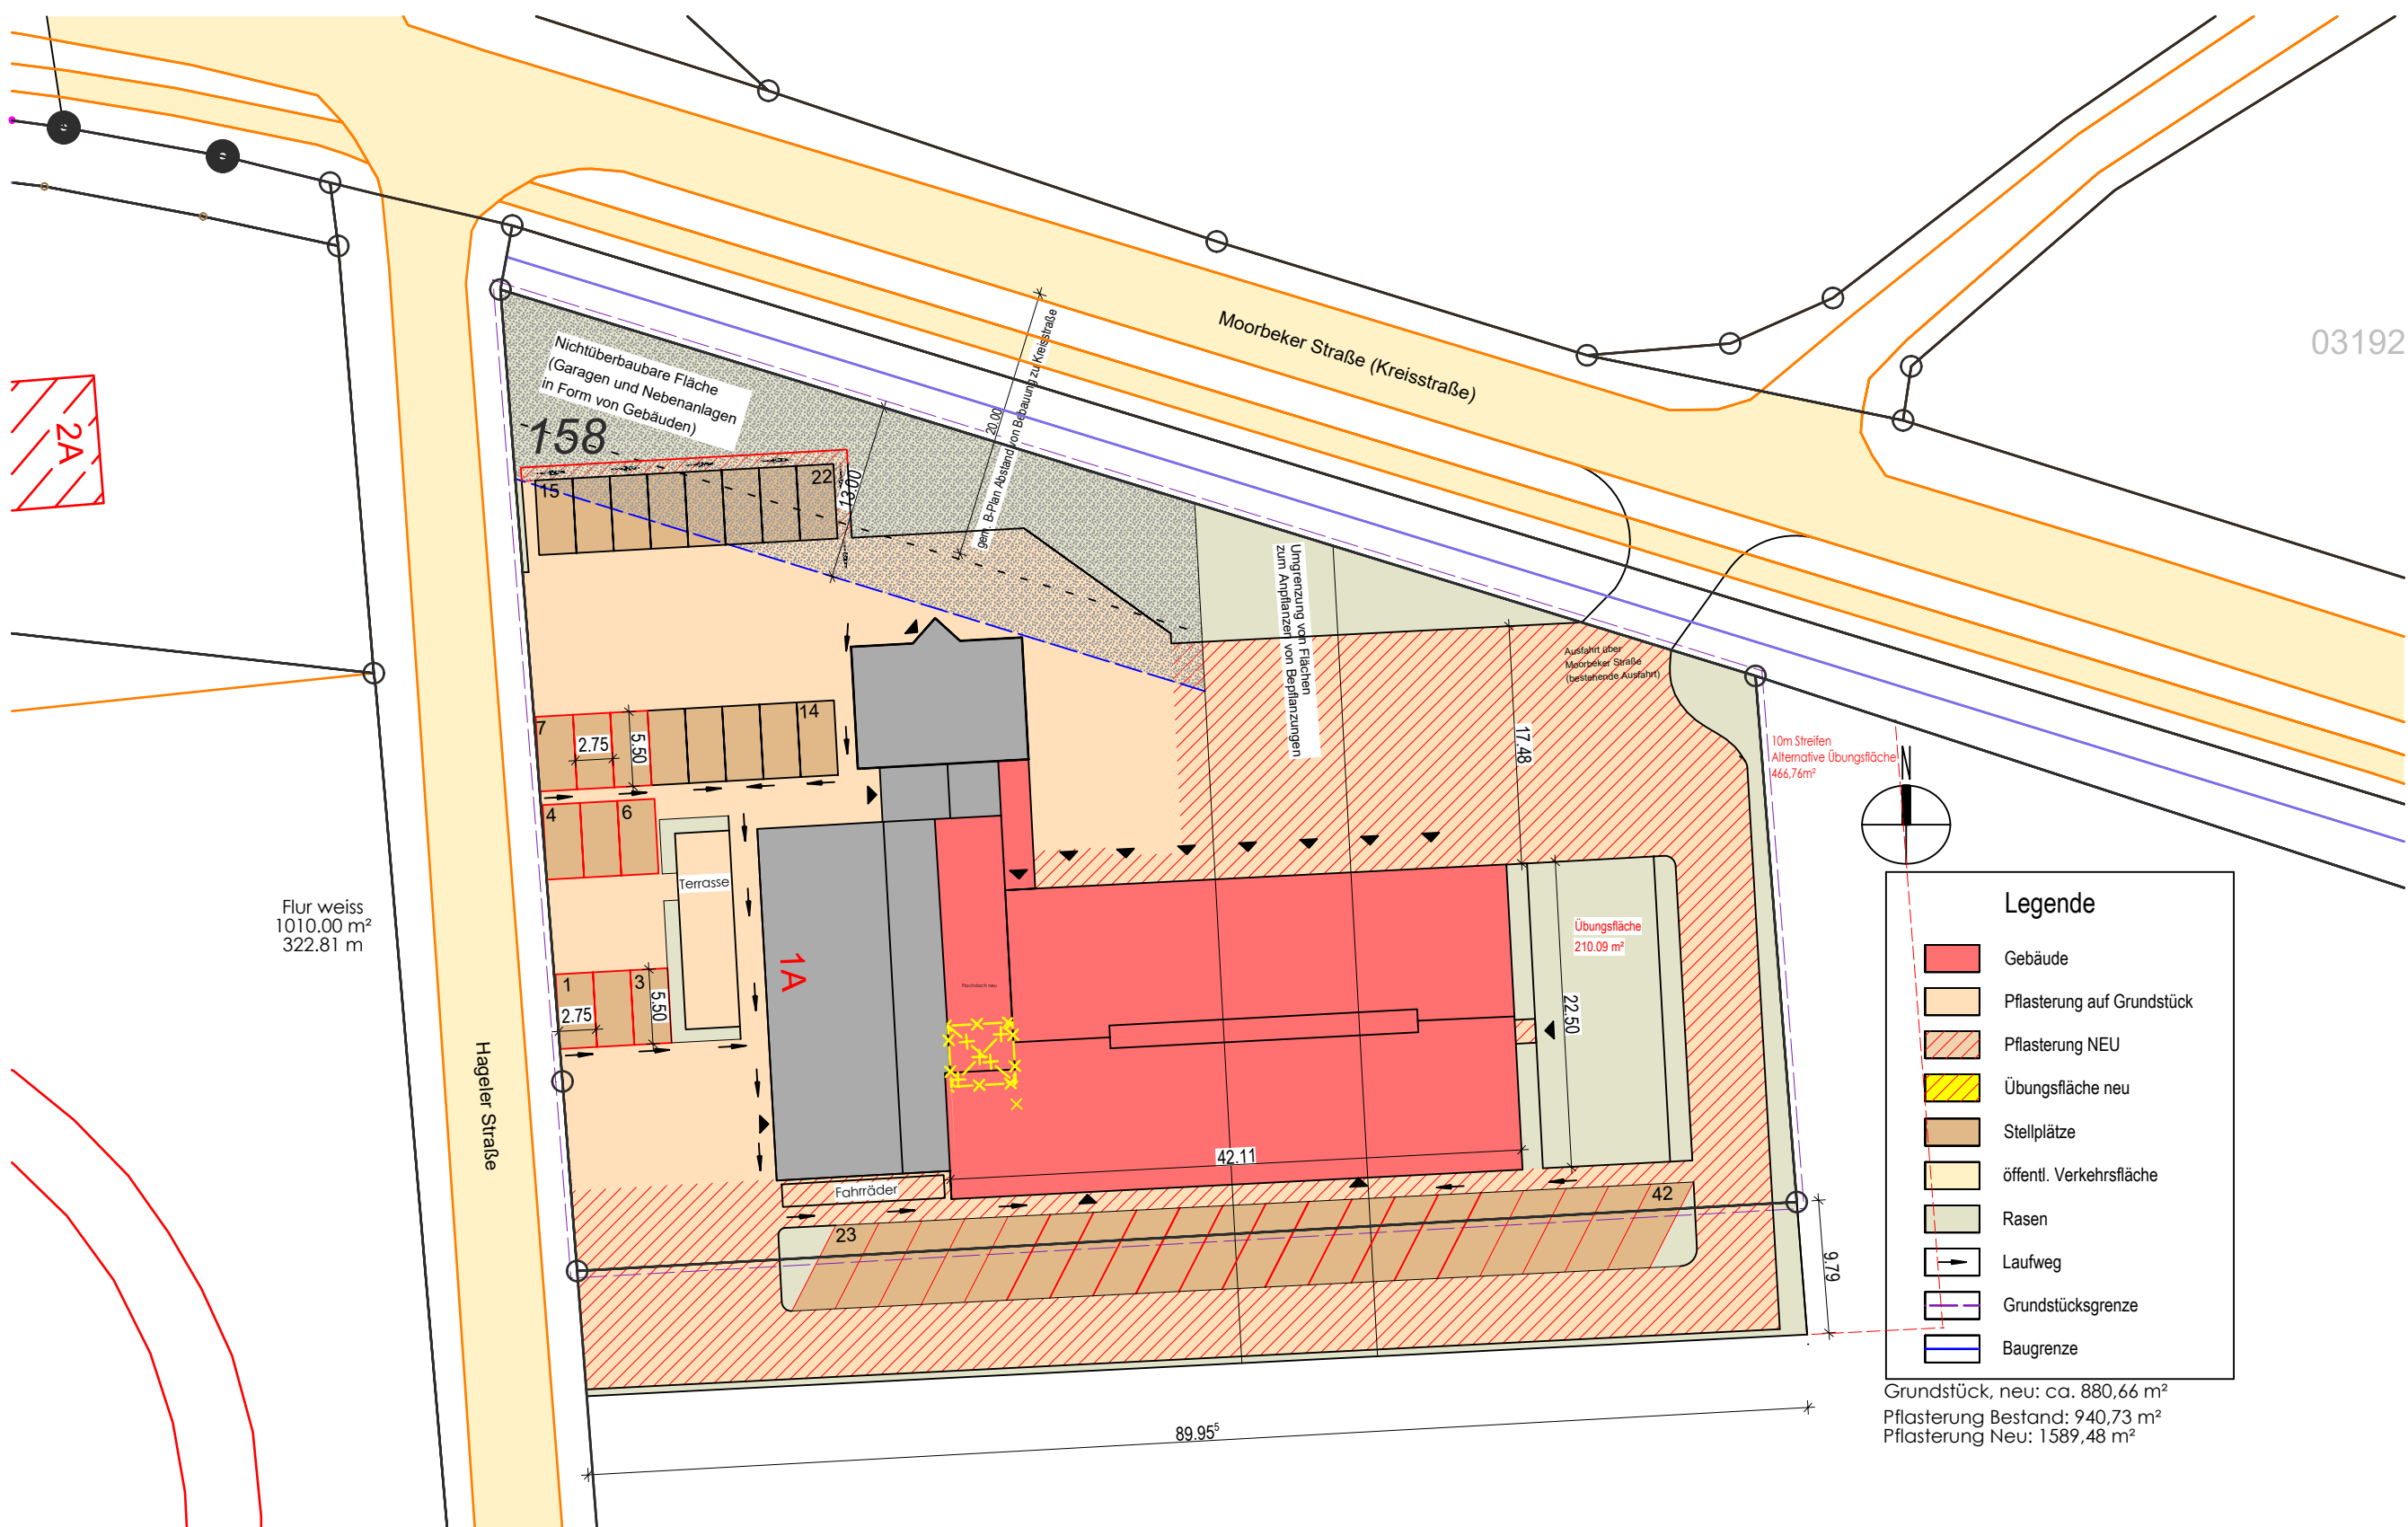

Lageplan - Variante 5